
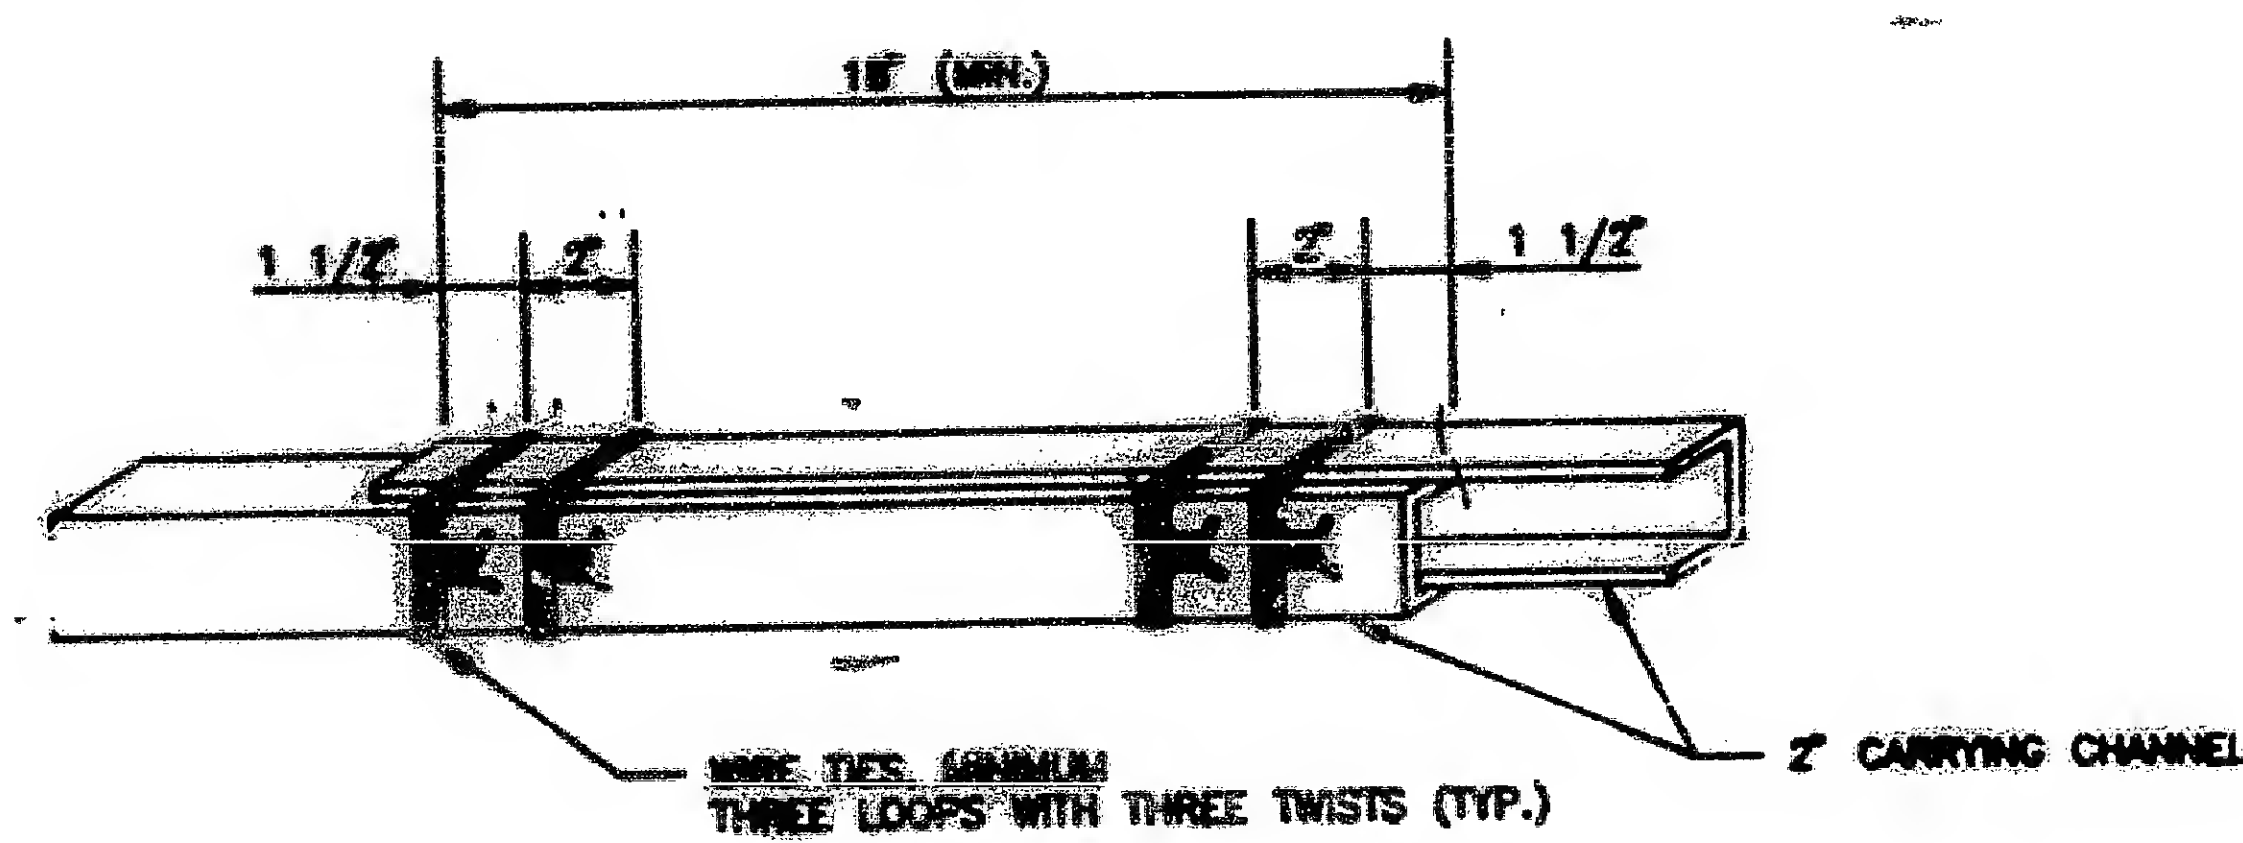
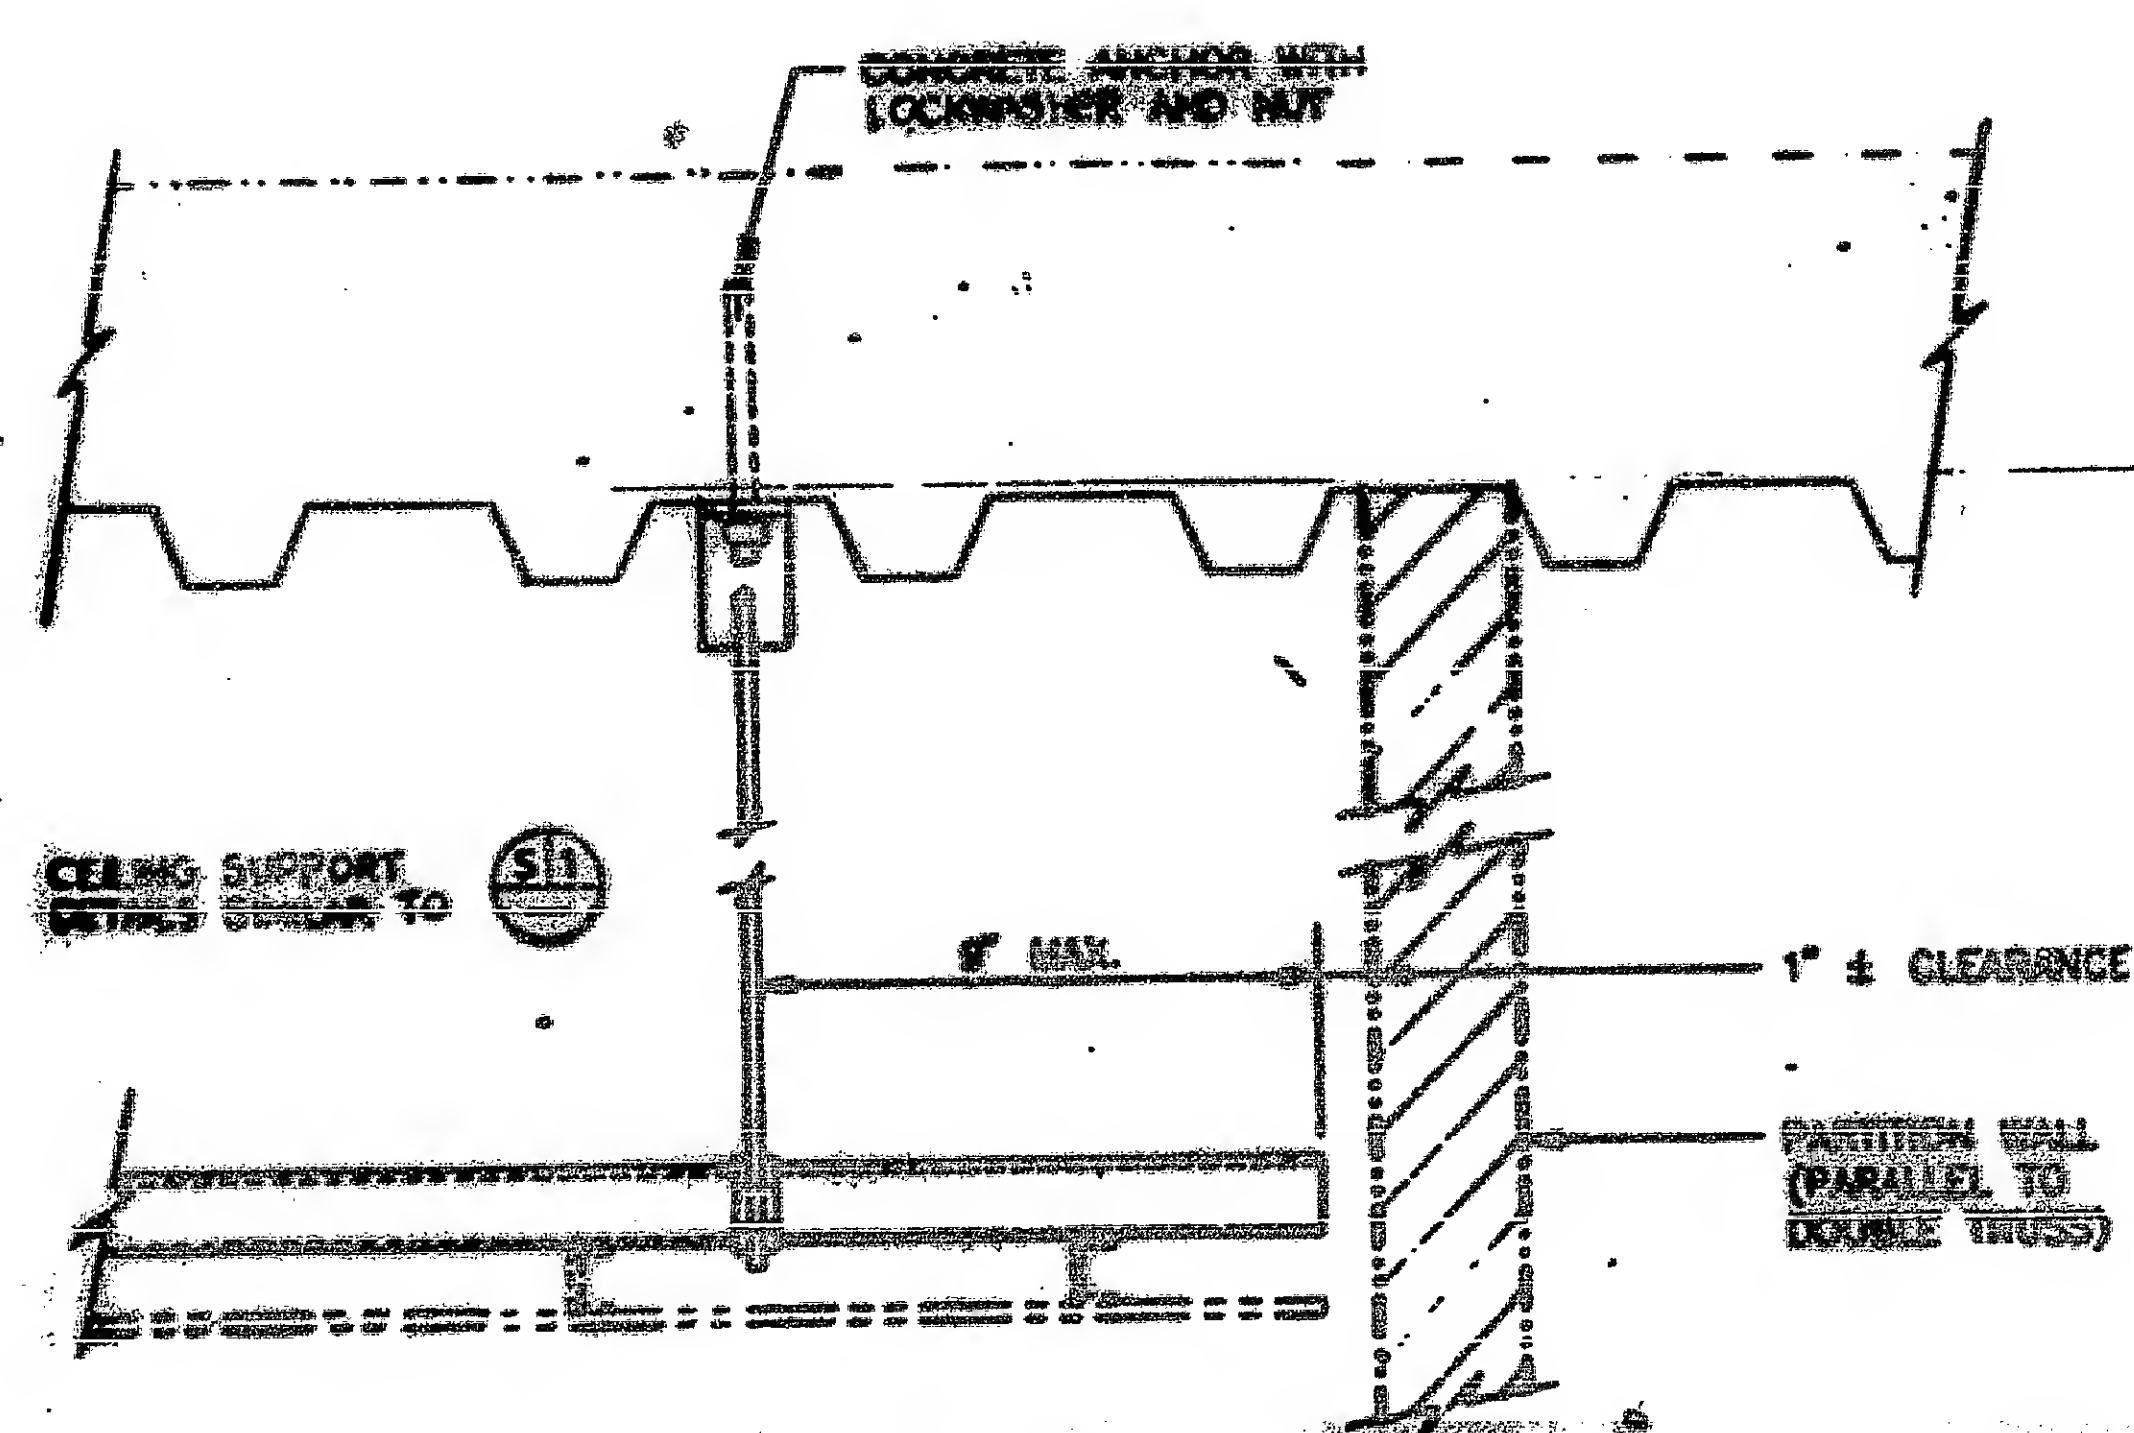
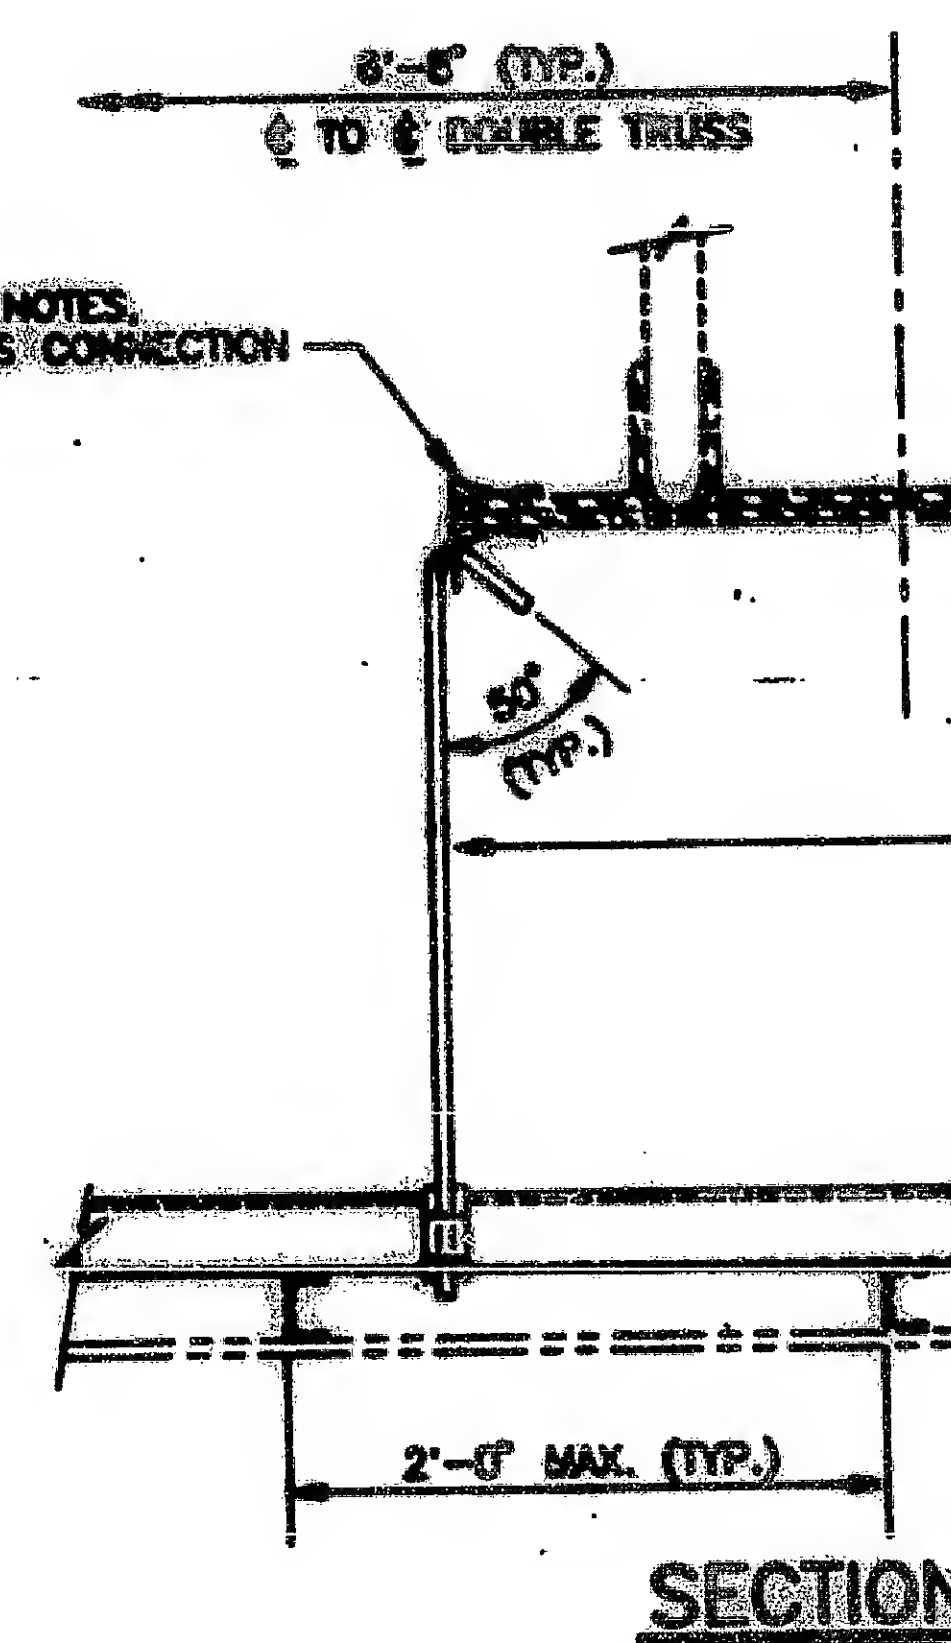
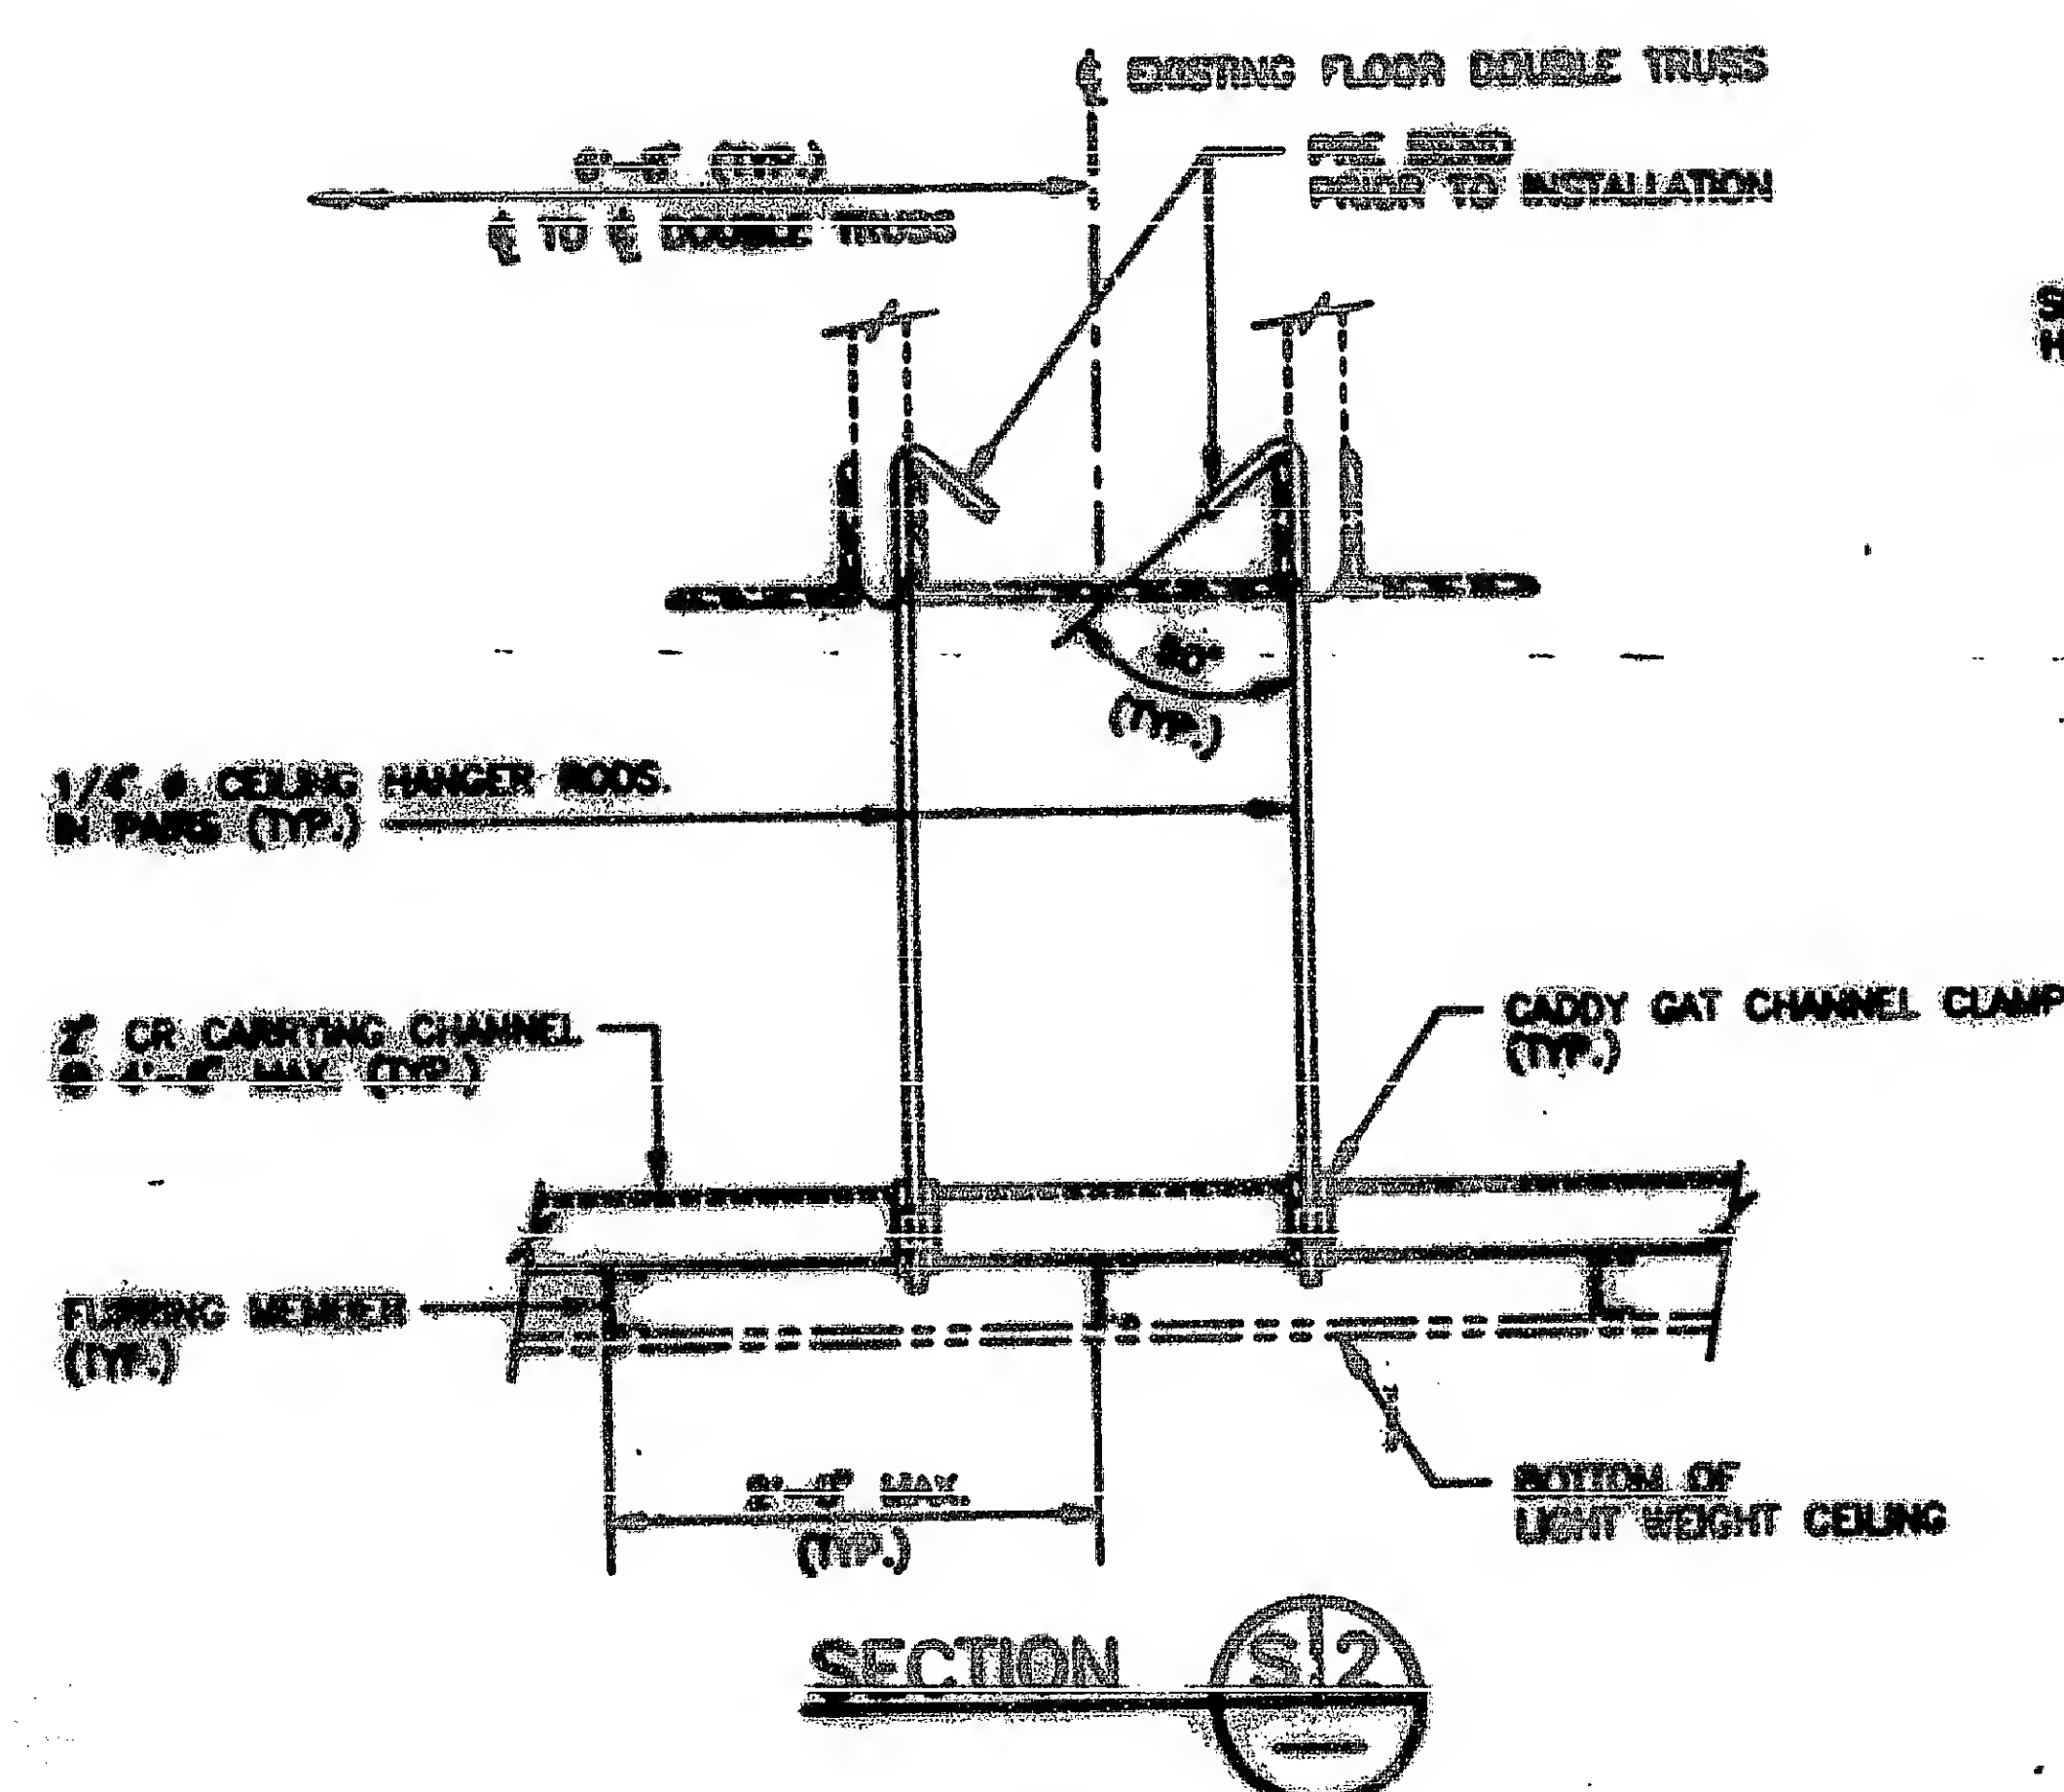
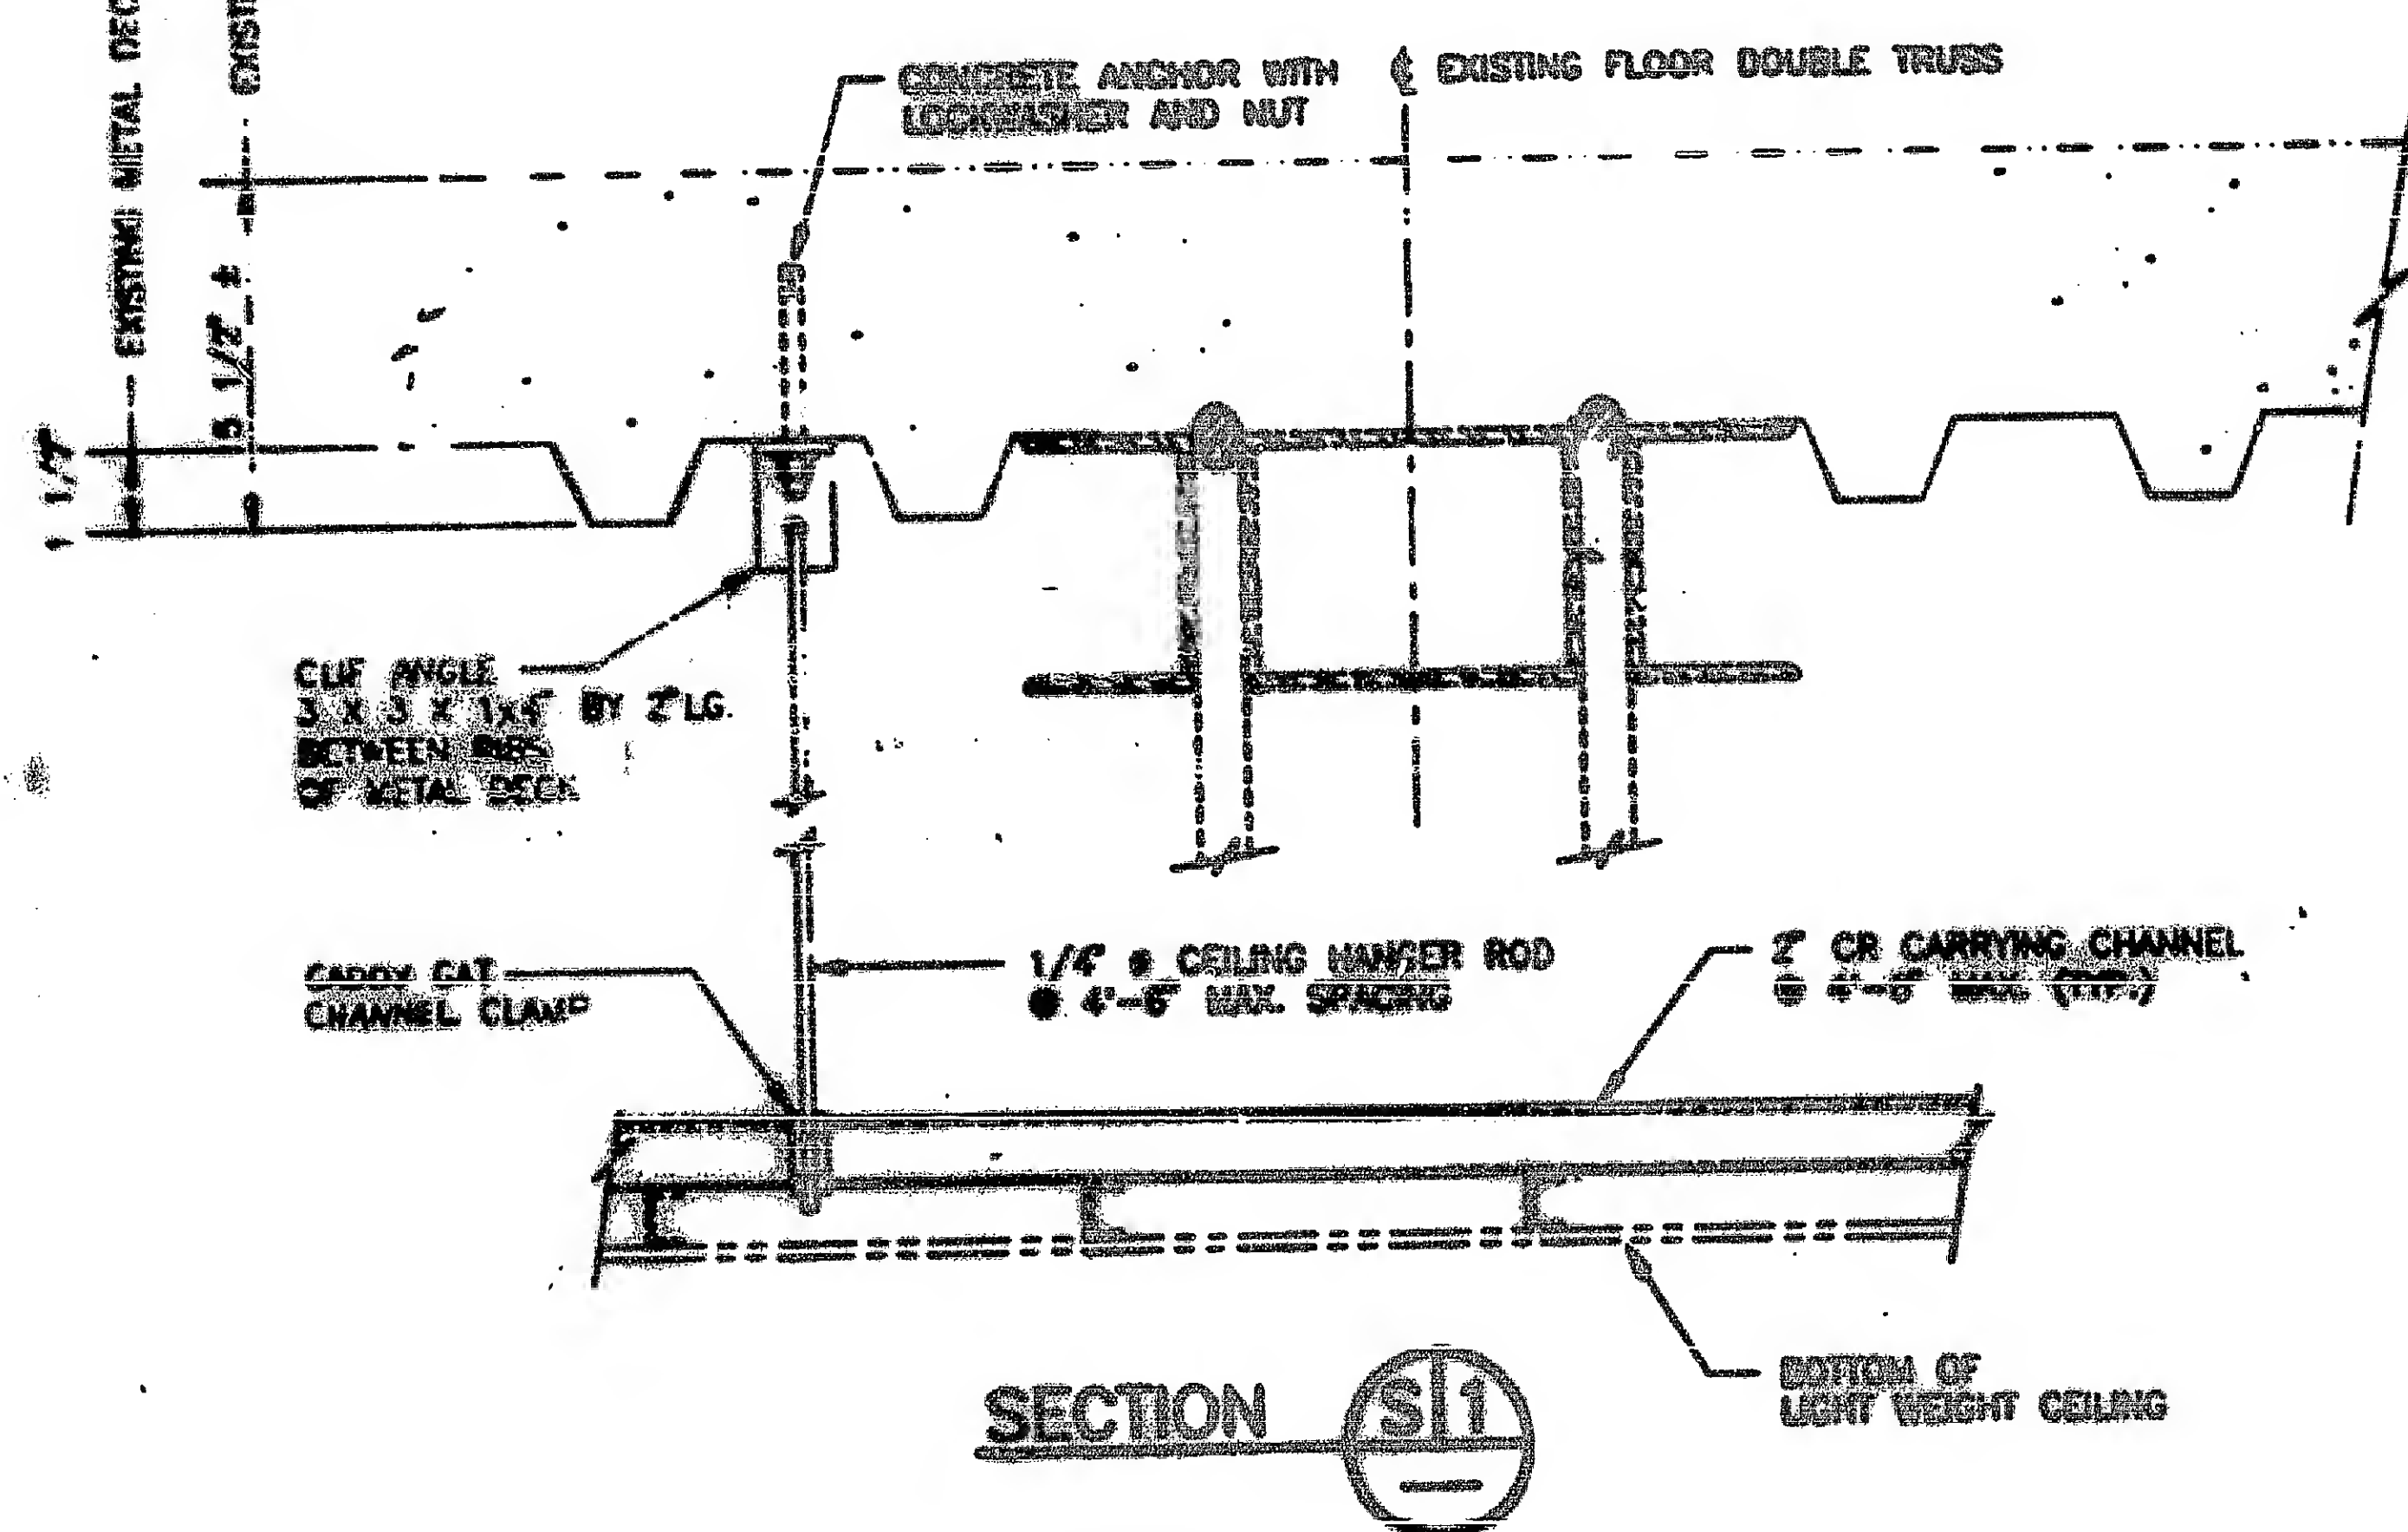


A  
CANTOR FIT  
A8.1

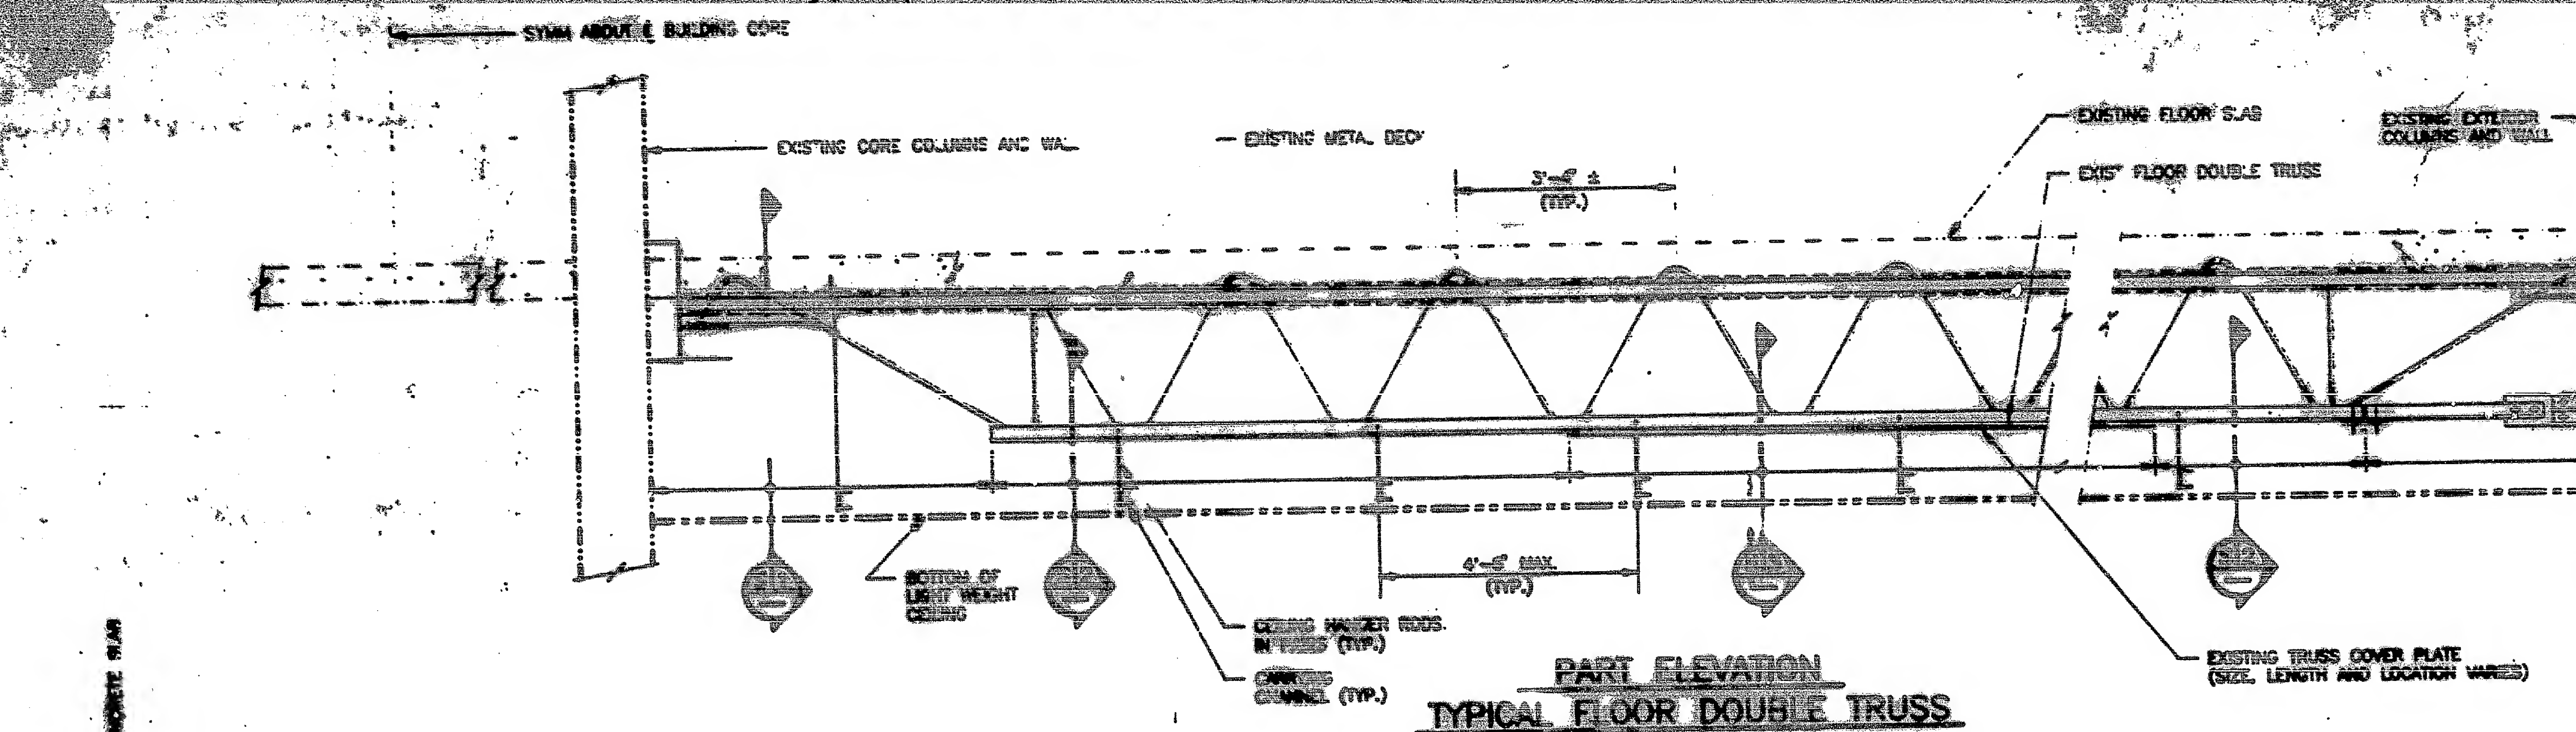

# NOTES:

1. MATERIALS
  - CONCRETE ANCHOR WITH A MINIMUM 6" SIZE DIA WITH A 6" LENGTH OF 3"
  - CLIP ANGLES - 3/4" X 3/4" X 1/4" BY 2" LG.
  - HANGERS - 1/4" X
  - CARRYING CHANNELS - 2" CR
  - HANGER TO TRUSS
2. REMOVAL OF FURFUR BY THE CONTRACTOR
3. THE CONTRACTOR SHALL BE RESPONSIBLE FOR OBTAINING ALL NECESSARY PERMITS AND APPROVALS FOR ANY WORK IN THE
4. OTHER CEILING COM LATEST NEW YORK
5. THE HANGER FASTEN SHALL BE PERMITTED TO BE SECTION 21.1 JAN OVER